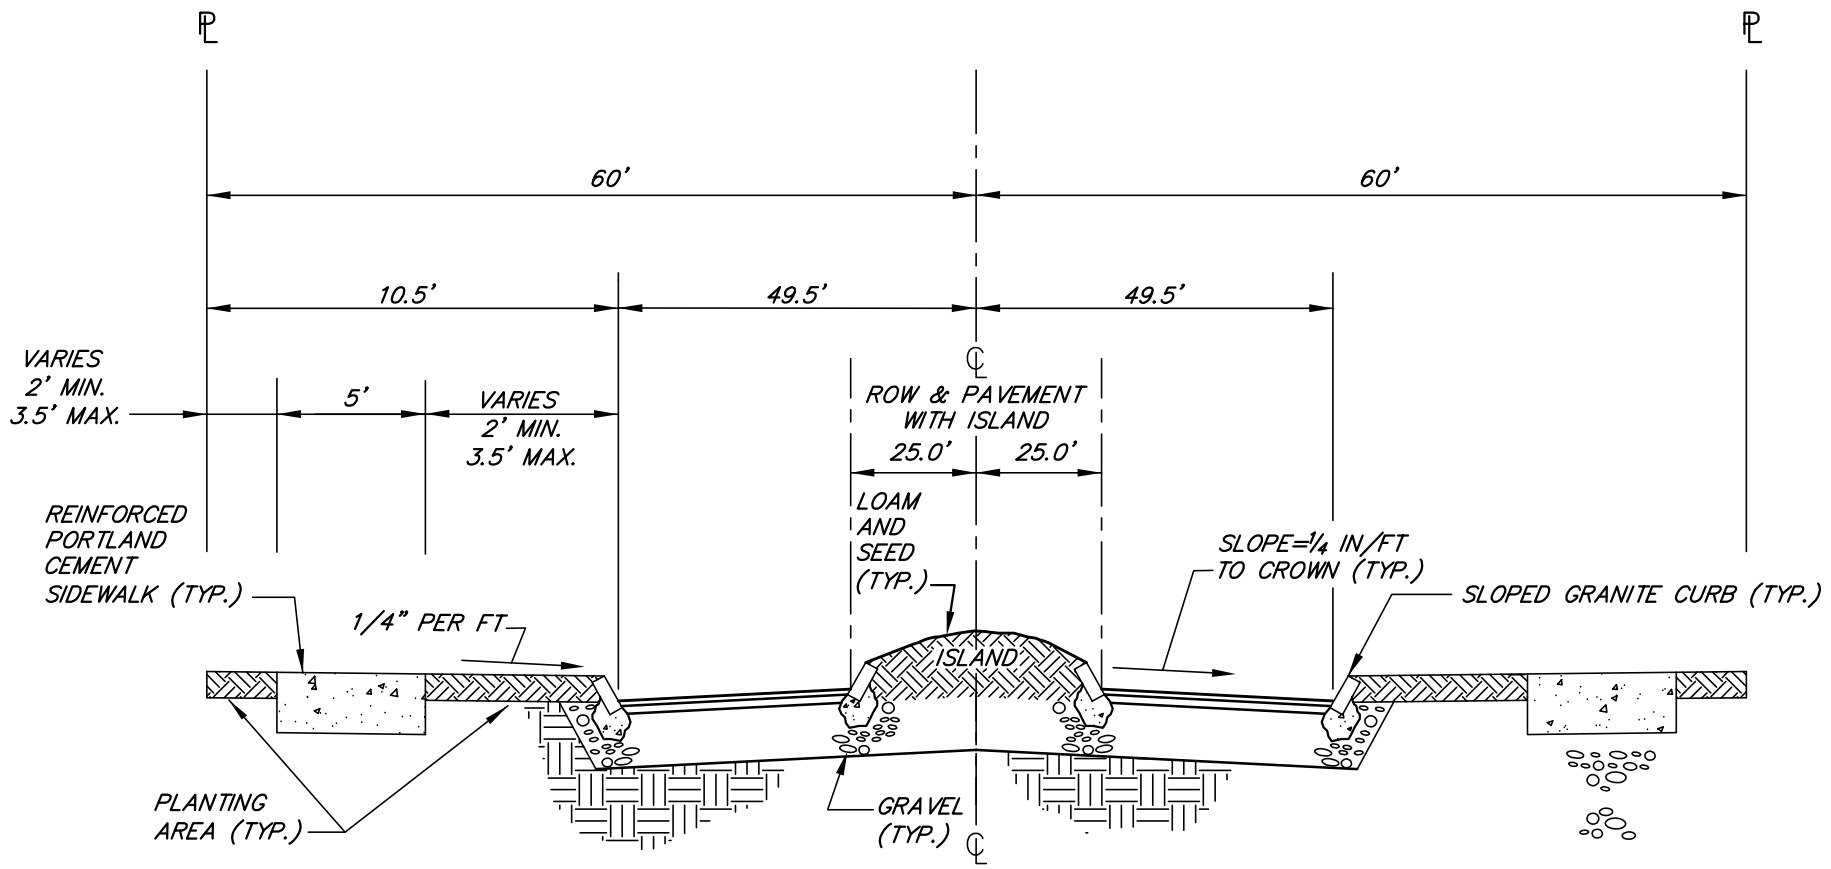

CUL-DE-SAC CROSS SECTION

NOT TO SCALE

FIGURE 3

I:\Land Projects\8321\8321-017Town Eng FY2015\Phase 10 Zoning & regulations\DATA\PLANS_FINAL\DETAILS.dwg, 3/10/2015 10:03:55 AM, pdfFactory, AMA,AMA